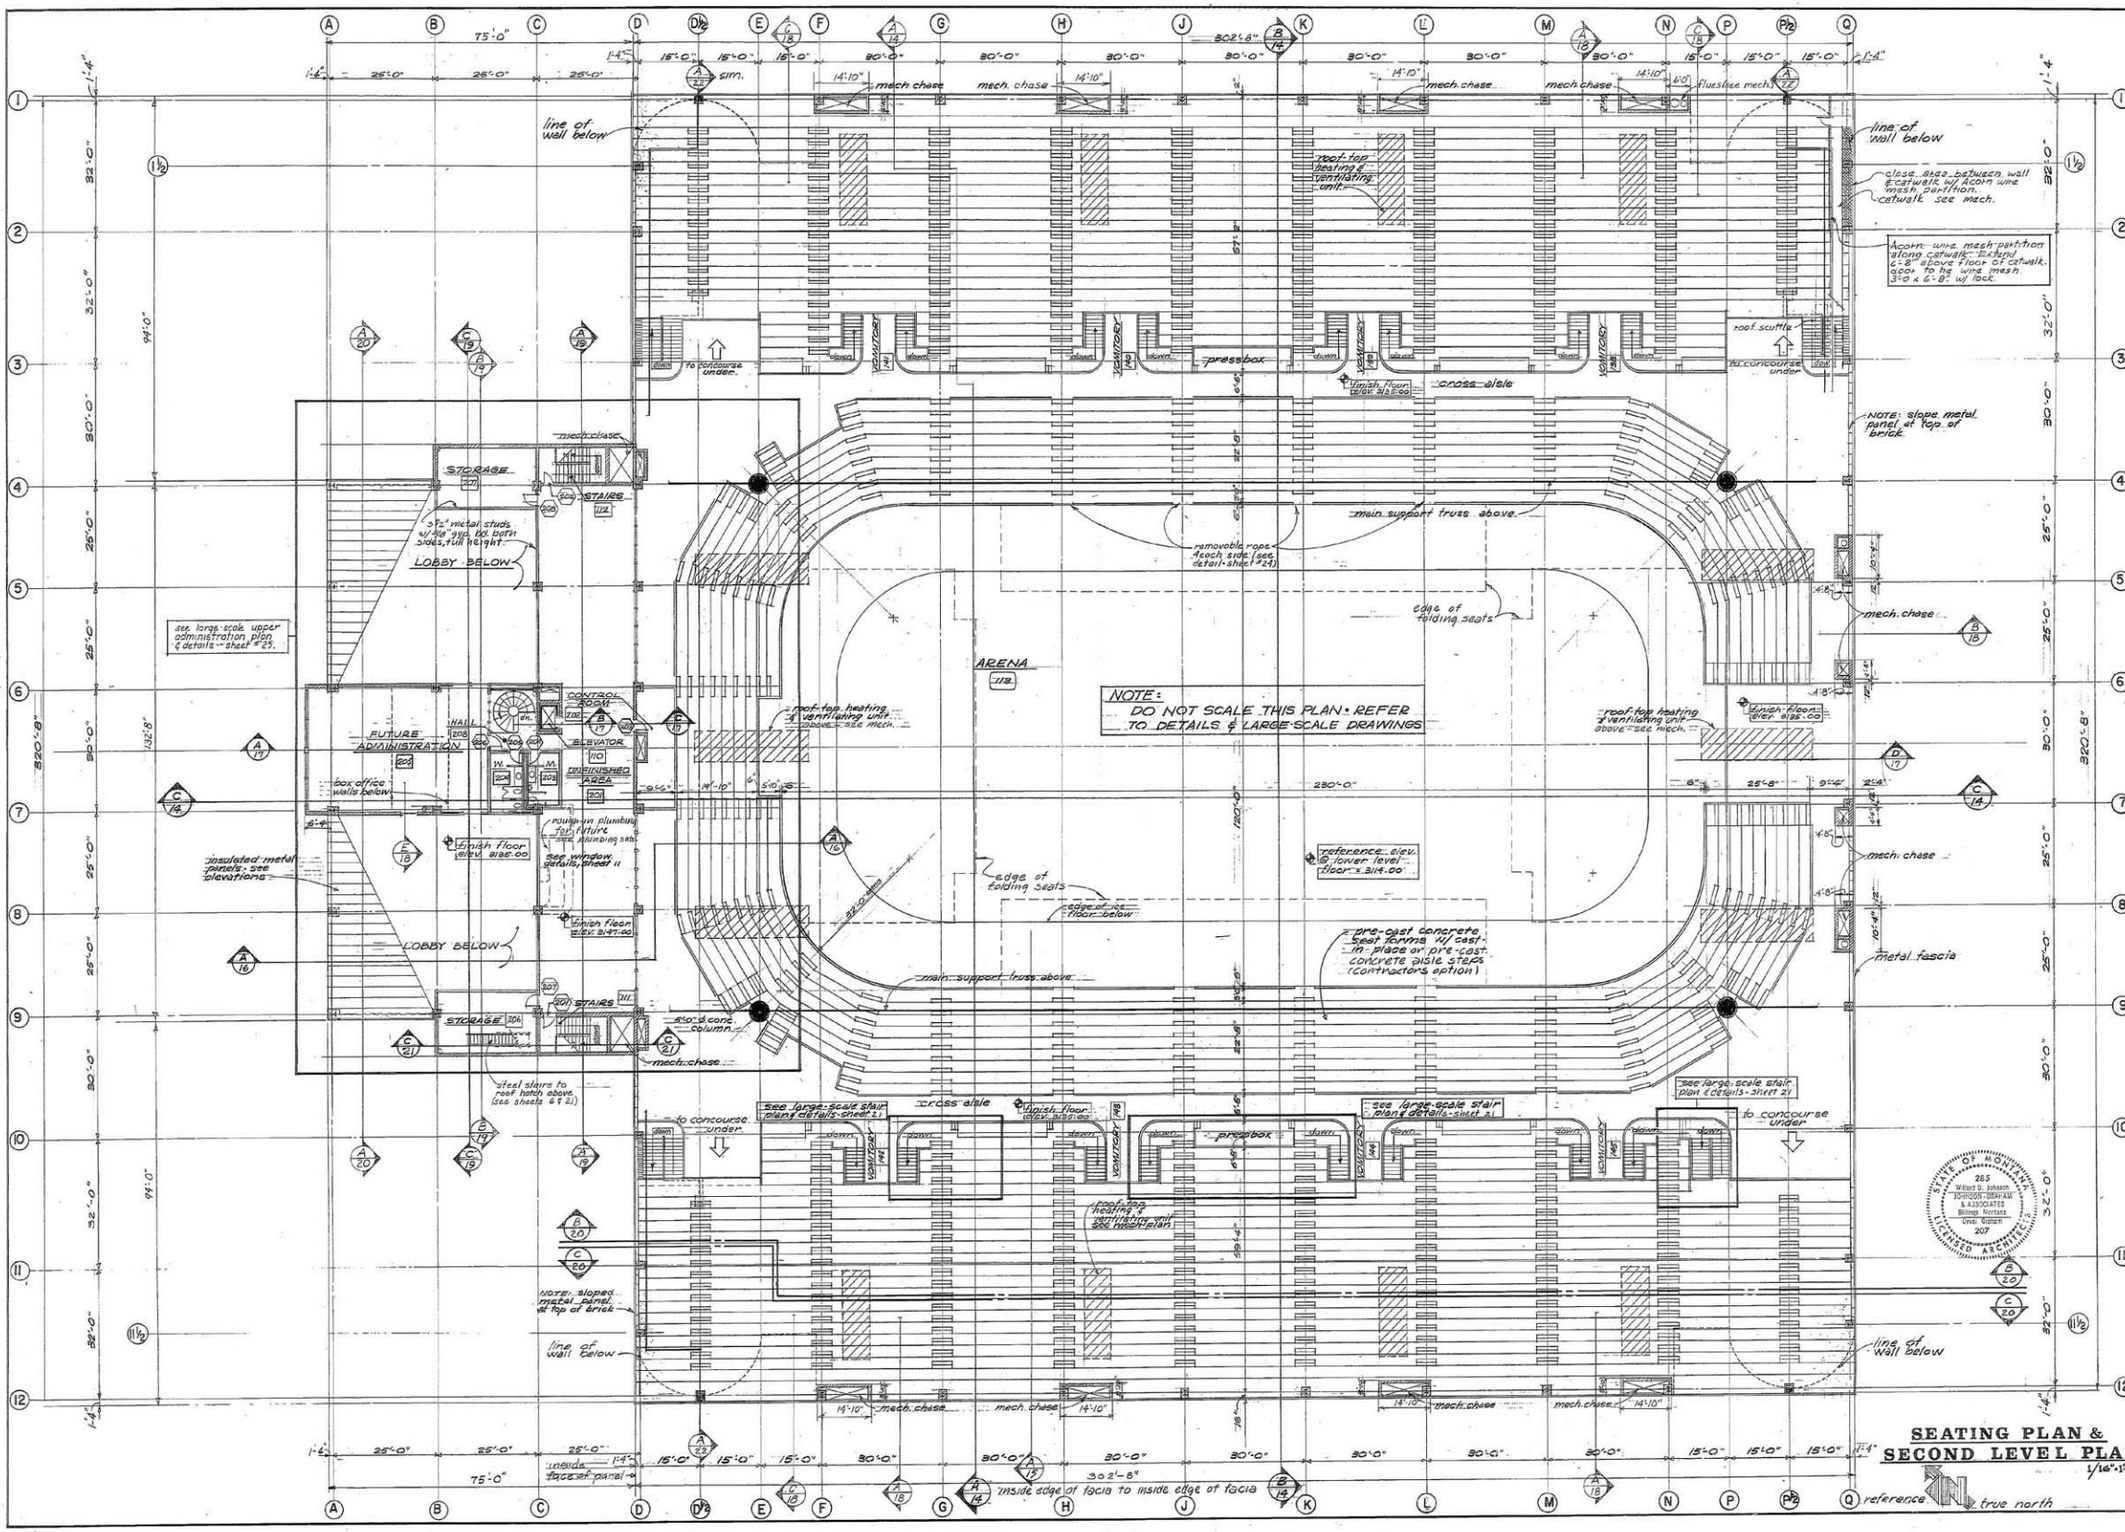

SEATING PLAN & SECOND LEVEL PLAN
1/16"=1'-0"

DRAWN JF
CHECKED WDJ
JOB NO. 71-37
DATE OCT '73

JOHNSON-GRAHAM & ASSOCIATES
ARCHITECTS • ENGINEERS • PLANNERS
CTA ARCHITECTS • ENGINEERS • PLANNERS
BILLINGS MONTANA

yellowstone county multi-use building

BILLINGS, MONTANA

YELLOWSTONE EXHIBITION GROUNDS

5