NOTES:

1. see sheets 15, 16, 17 & 18 for large scale wall sections & details of sections this sheet.
2. gravel base under conc. slabs to be 4" minimum.
3. all steel beams & columns to be covered w/spray-on fire proofing (min. 3 hr. protection)
4. see structural for all footing sizes.
5. see structural, mechanical & elect. sheets for all opening, sizes of members & work not shown.

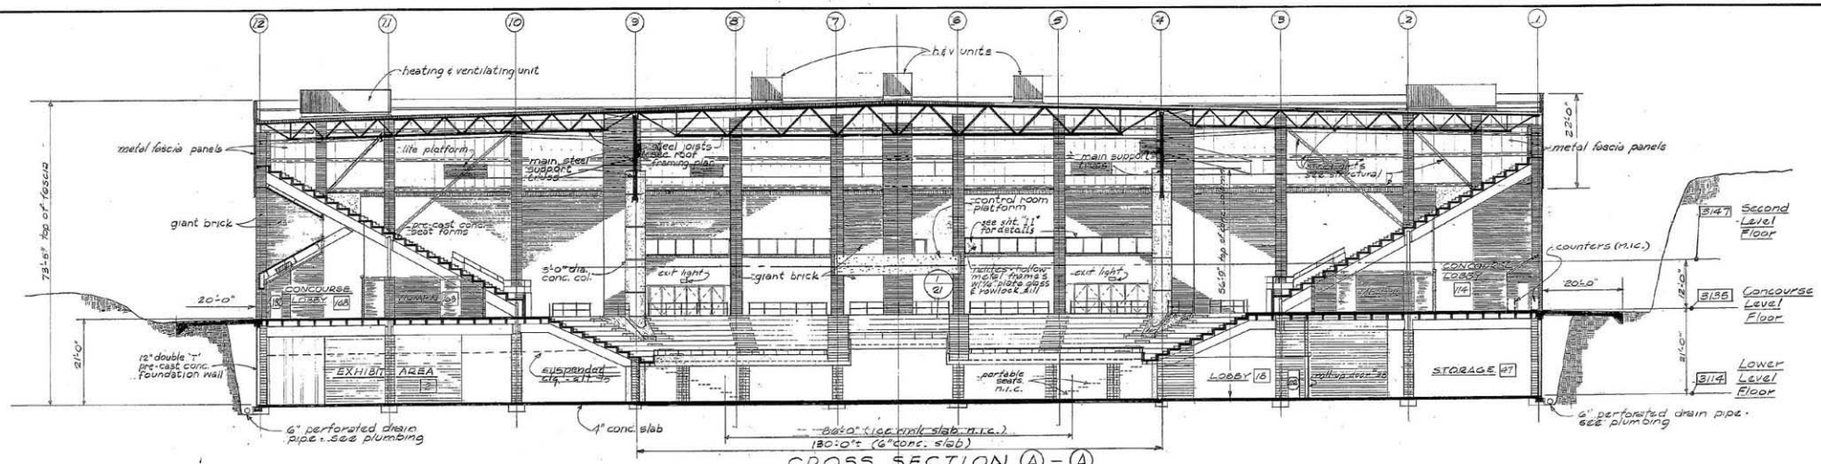


CROSS SECTION (A) - (A)

1/16" = 1'-0"

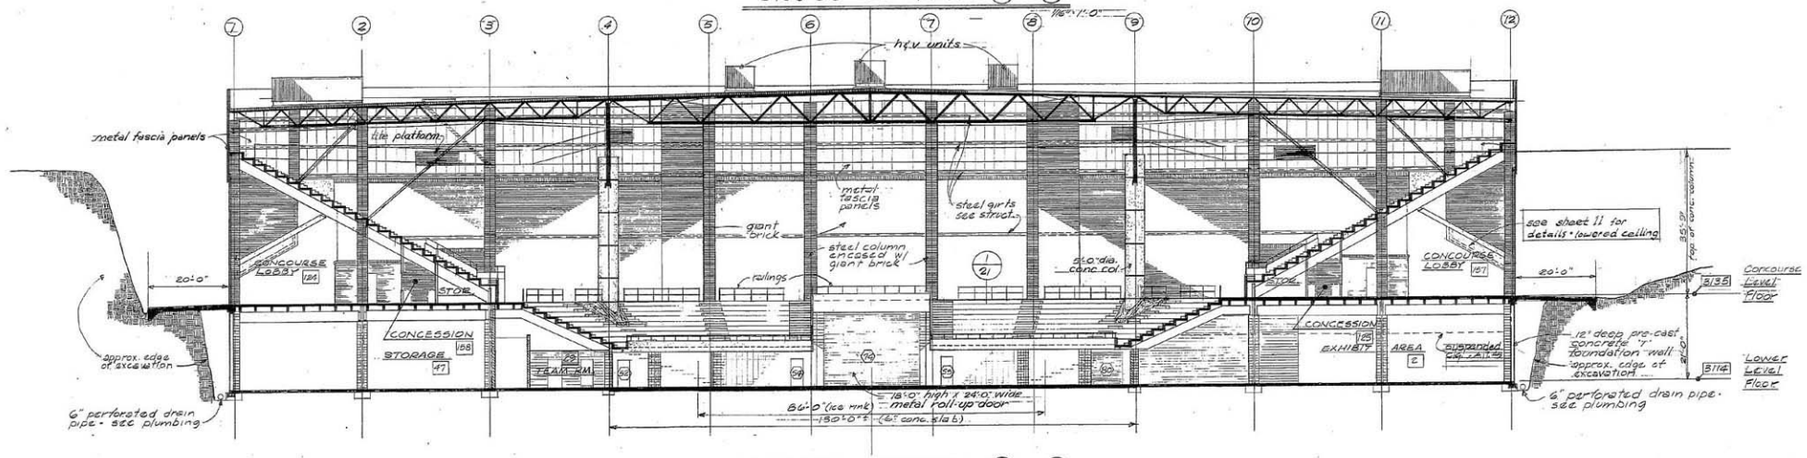


CROSS SECTION (B) - (B)

1/16" = 1'-0"

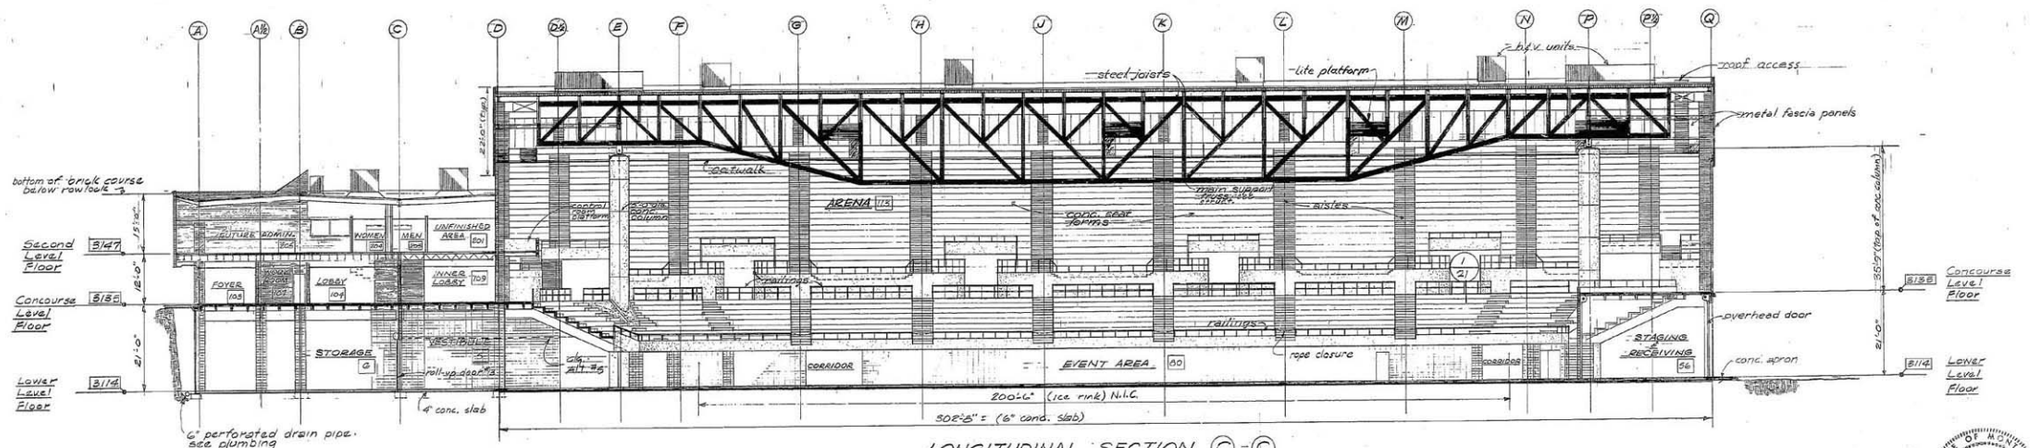


LONGITUDINAL SECTION (C) - (C)

1/16" = 1'-0"

STATE OF MONTANA
285
William D. Johnson
JOHNSON - GRAHAM & ASSOCIATES
Billings, Montana
Orval Graham
207
LICENSED ARCHITECT

DRAWN: CG JF
CHECKED: WDJ
JOB NO.: 7137
DATE: OCT '73

JOHNSON-GRAHAM & ASSOCIATES
ARCHITECTS • ENGINEERS • PLANNERS
CTA ARCHITECTS • ENGINEERS • PLANNERS
BILLINGS MONTANA

# yellowstone county multi-use building

YELLOWSTONE EXHIBITION GROUNDS

BILLINGS, MONTANA

14