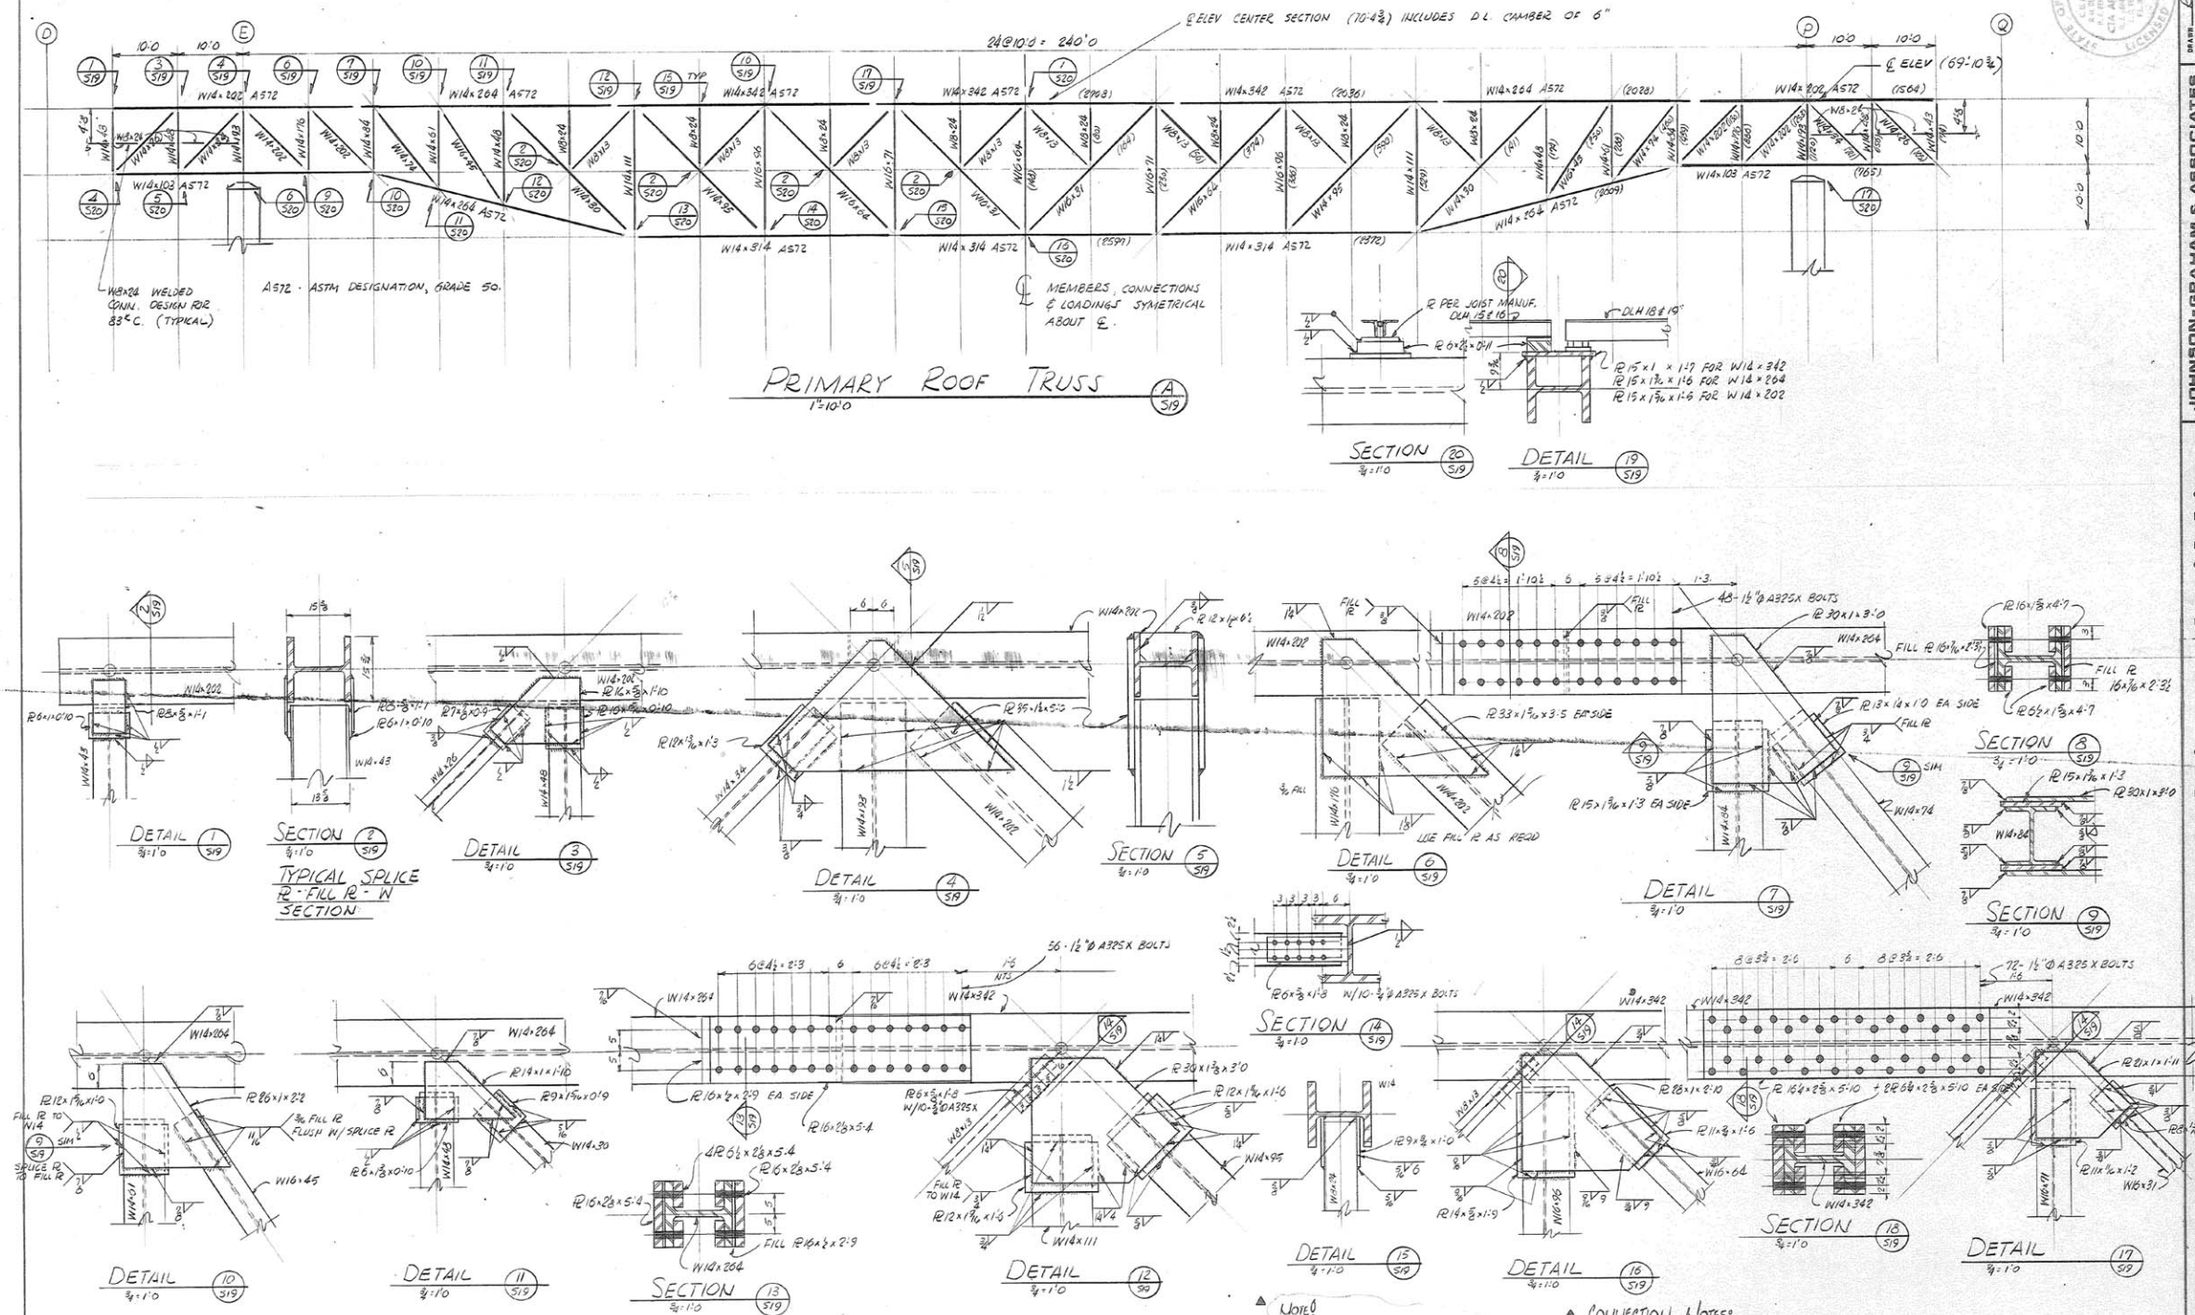

▲ NOTE: CONNECTIONS TO A36 MEMBERS MUST BE ONLY A36 PL.

▲ CONNECTION NOTES:

1. CONNECTION PL'S & FILL PL'S ARE TO BE A572 GRADE 50 UP TO 1/2" THICKNESS & A588 GRADE 50 TO 4". PL'S SPECIFIED IN DETAILS 19/520 & 20/520 ARE A36 STEEL.
2. ALL PL'S ¼" THICKNESS & OVER ARE LOAD BEARING SPLICE PL'S.
3. ADDITIONAL BOLTED SPLICES MAY BE PROVIDED AS THE CONTRACTORS OPTION TO FACILITATE SHIPMENT OF TRUSSES. THE ADDITIONAL SPLICES SHALL BE FOR WEB MEMBERS ONLY & SHALL BE SUBJECT TO APPROVAL BY THE STRUCTURAL ENGR.

▲ REVISED 7 MAR '74 W.K.

DRAWN: RPM
CHECKED: RPM
JOB NO.: 7127
DATE: Oct 1972

JOHNSON-GRAHAM & ASSOCIATES
ARCHITECTS • ENGINEERS • PLANNERS
CTA ARCHITECTS • ENGINEERS • PLANNERS
BILLINGS MONTANA

yellowstone county multi-use building
YELLOWSTONE EXHIBITION GROUNDS
BILLINGS, MONTANA

S-19