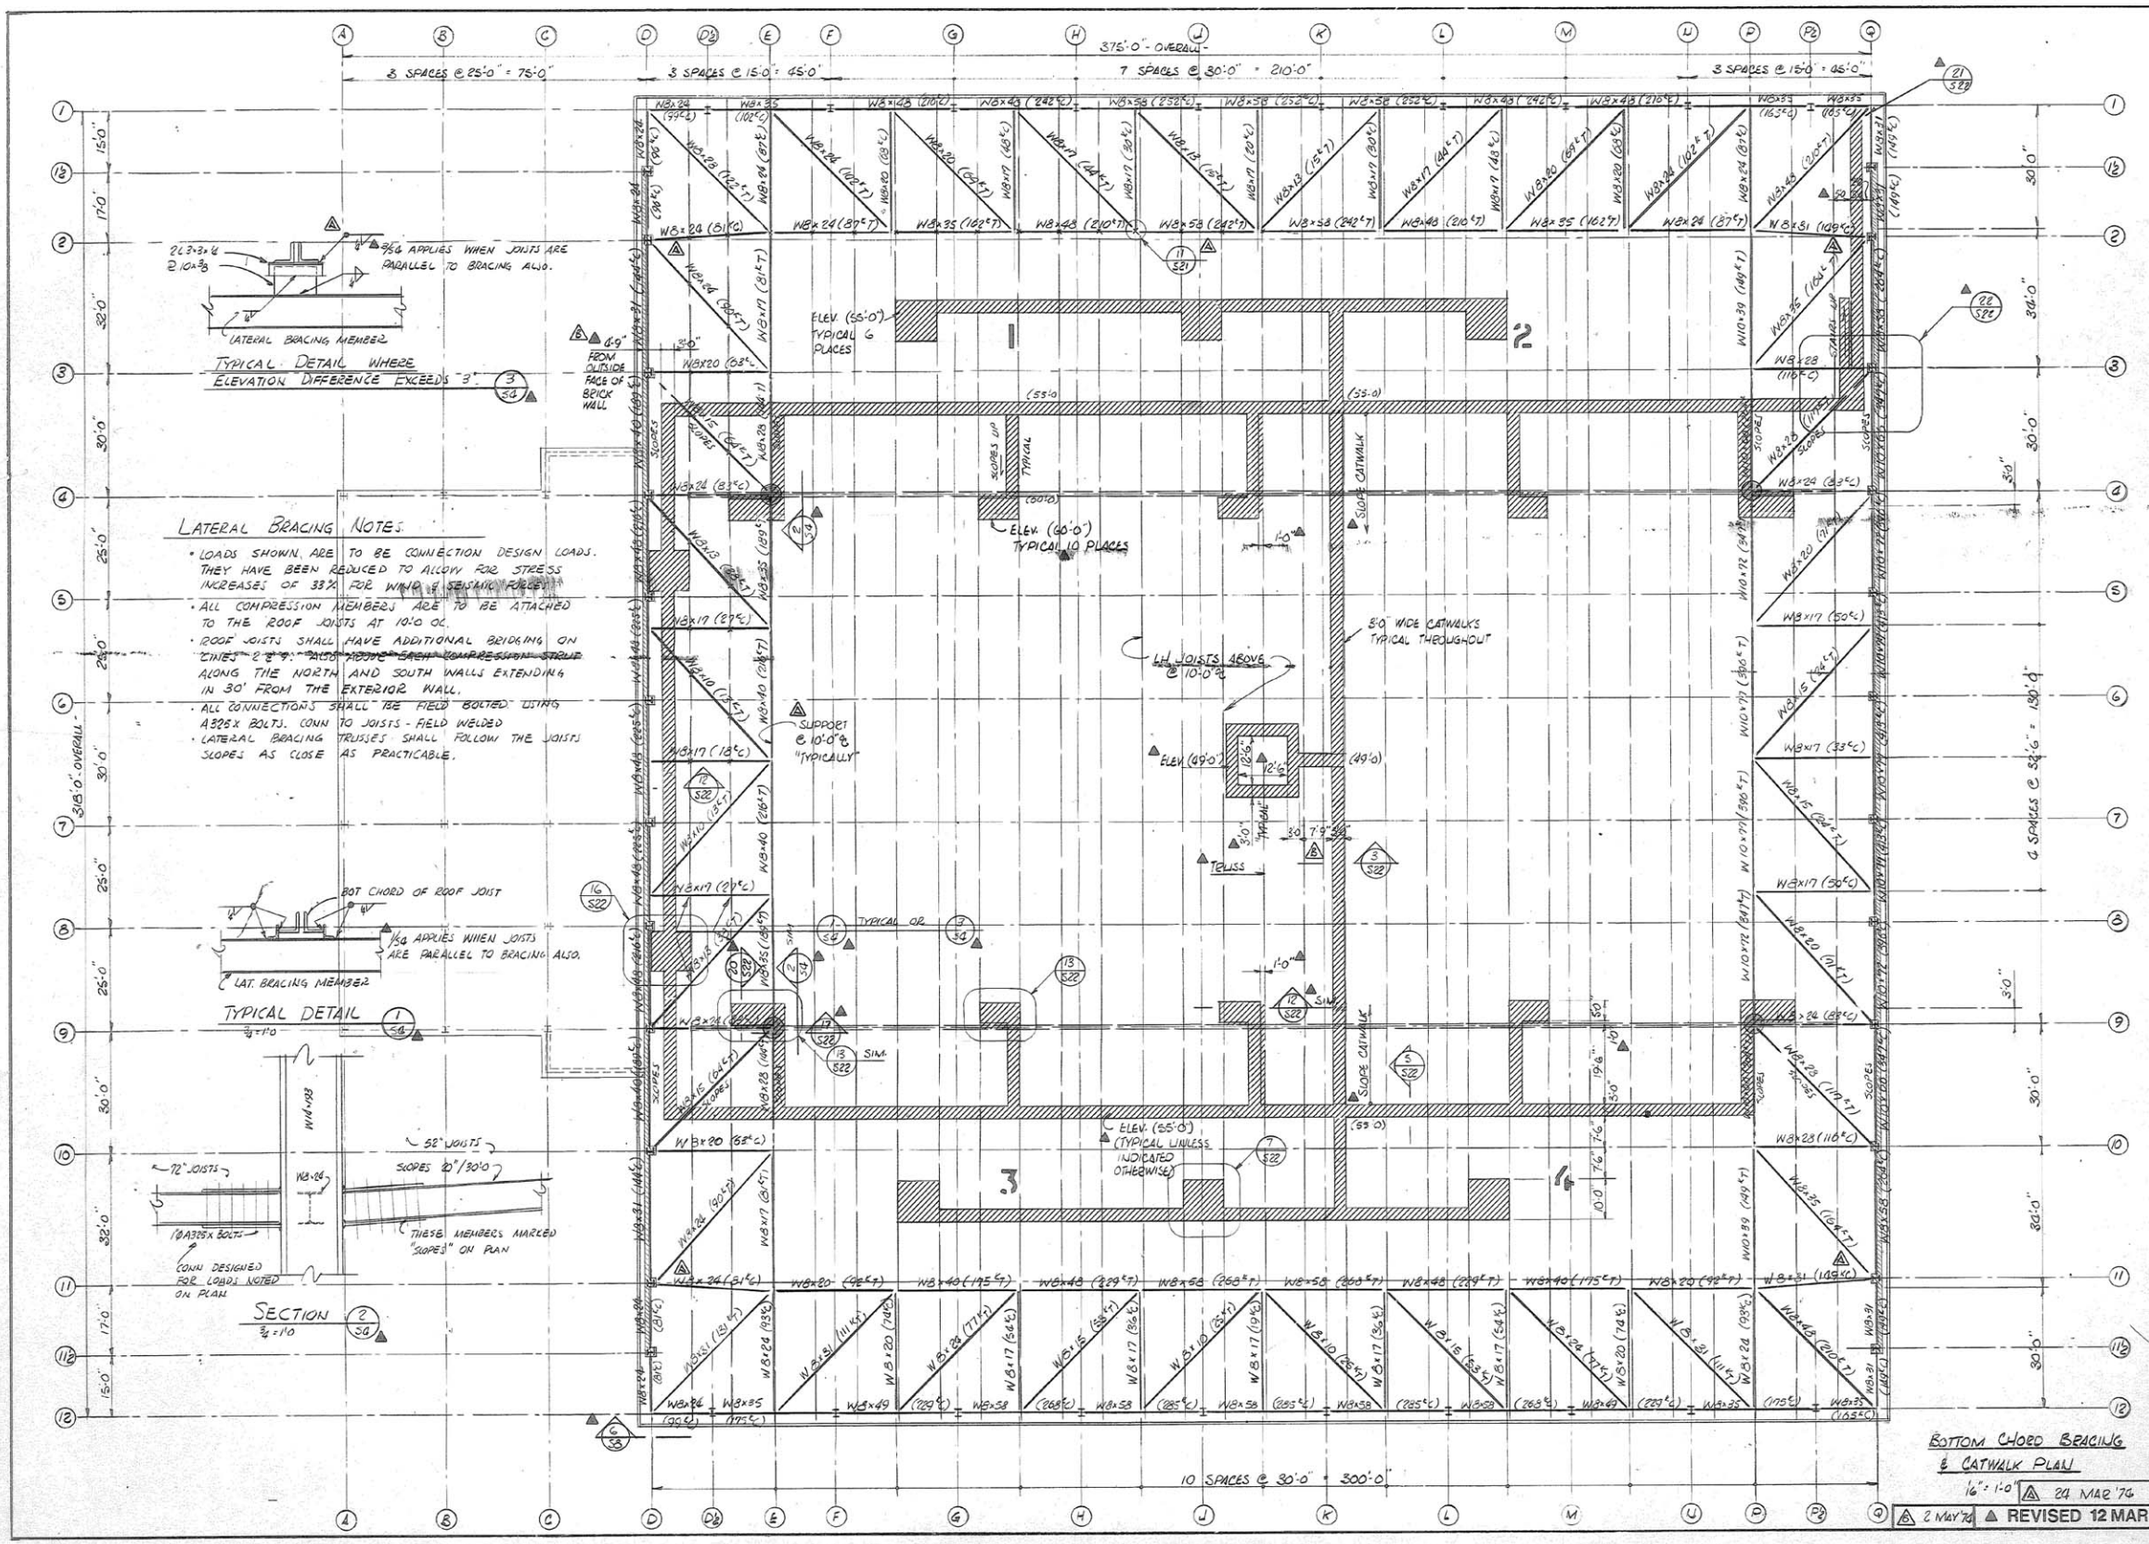


DRAWN WMK RPW
CHECKED RPW
JOB NO. 7137
DATE OCT 1973

JOHNSON-GRAHAM & ASSOCIATES
ARCHITECTS • ENGINEERS • PLANNERS
CTA ARCHITECTS • ENGINEERS • PLANNERS
BILLINGS MONTANA

yellowstone county multi-use building
YELLOWSTONE EXHIBITION GROUNDS
BILLINGS, MONTANA

S-4