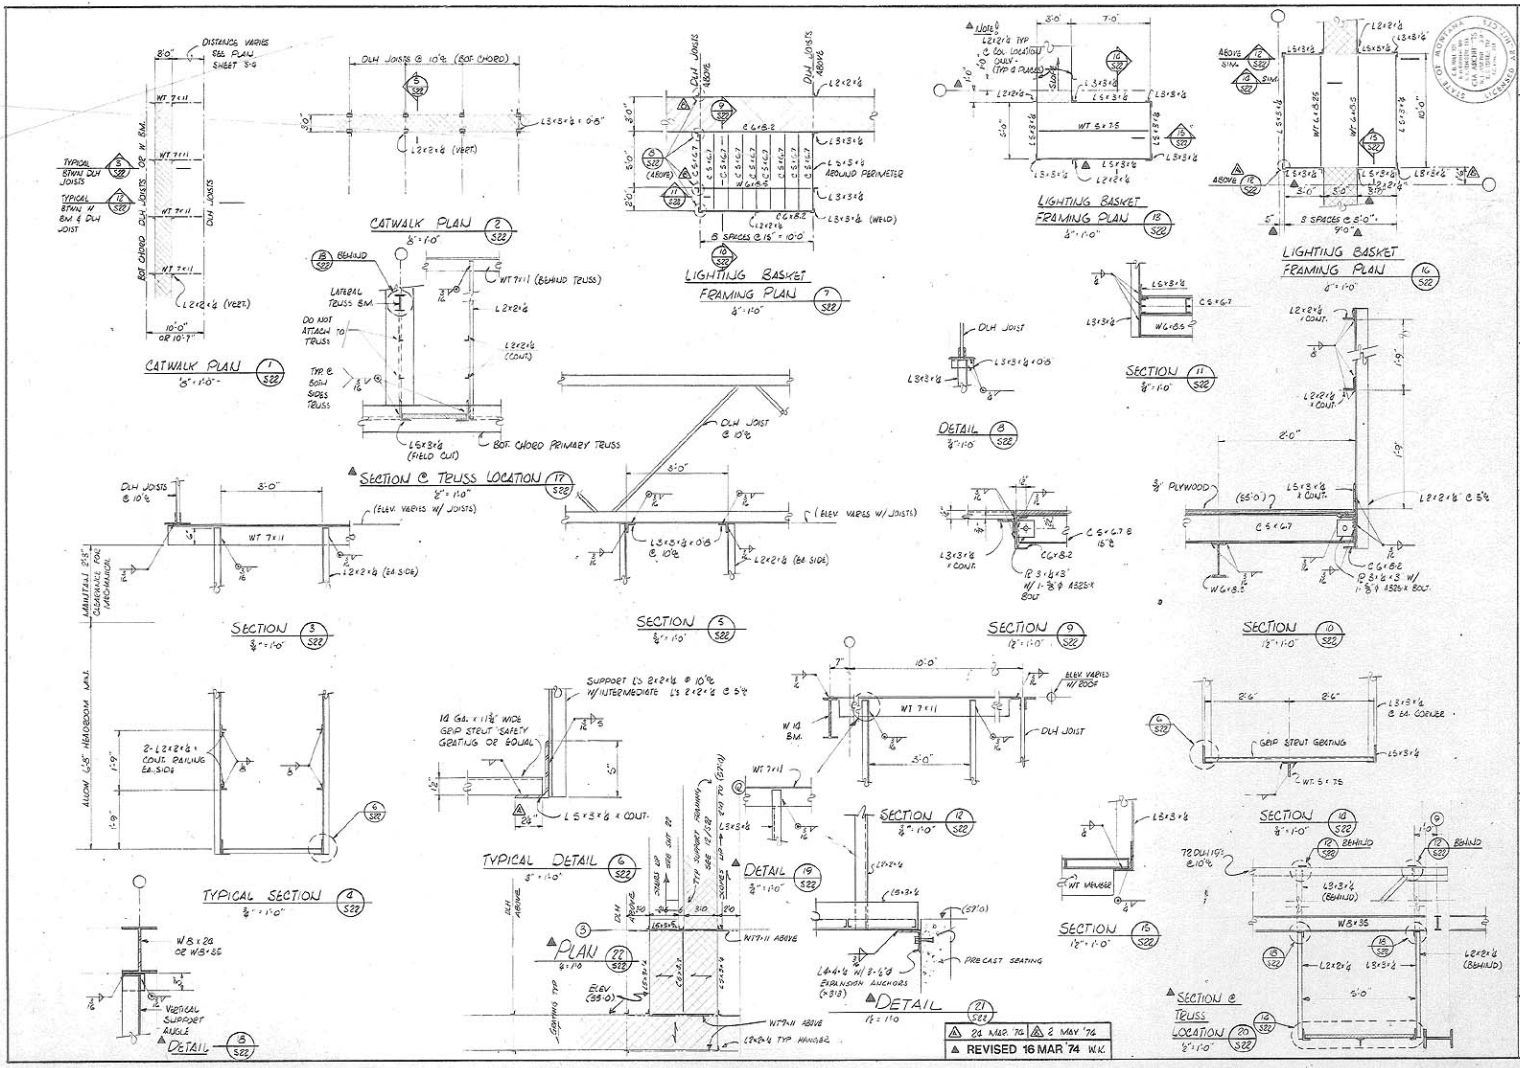

JOHNSON-GRAHAM & ASSOCIATES
ARCHITECTS • ENGINEERS • PLANNERS
CTA ARCHITECTS • ENGINEERS • PLANNERS
BILLINGS, MONTANA

DRAWN MAHK
CHECKED RPW
JOB NO. 71187
DATE OCT 1973

yellowstone county multi-use building
YELLOWSTONE EXHIBITION GROUNDS

S-22